BOX "A"

BREACH
DOOR LH

WINDOW

FIXED
PARTITION

CH-UOS-1125-A-20

PASS THRU

WINDOW

CH-UOS-1125-B-20

WINDOW

BOX "B"

FIXED
PARTITION

WINDOW

SHEET 1 PLAN VIEW
SHEET 2 BILL OF MATERIALS
SHEET 3 LEFT SIDE VIEW
SHEET 4 RIGHT SIDE VIEW
SHEET 5 CUT OUT - BOX 1125 - A
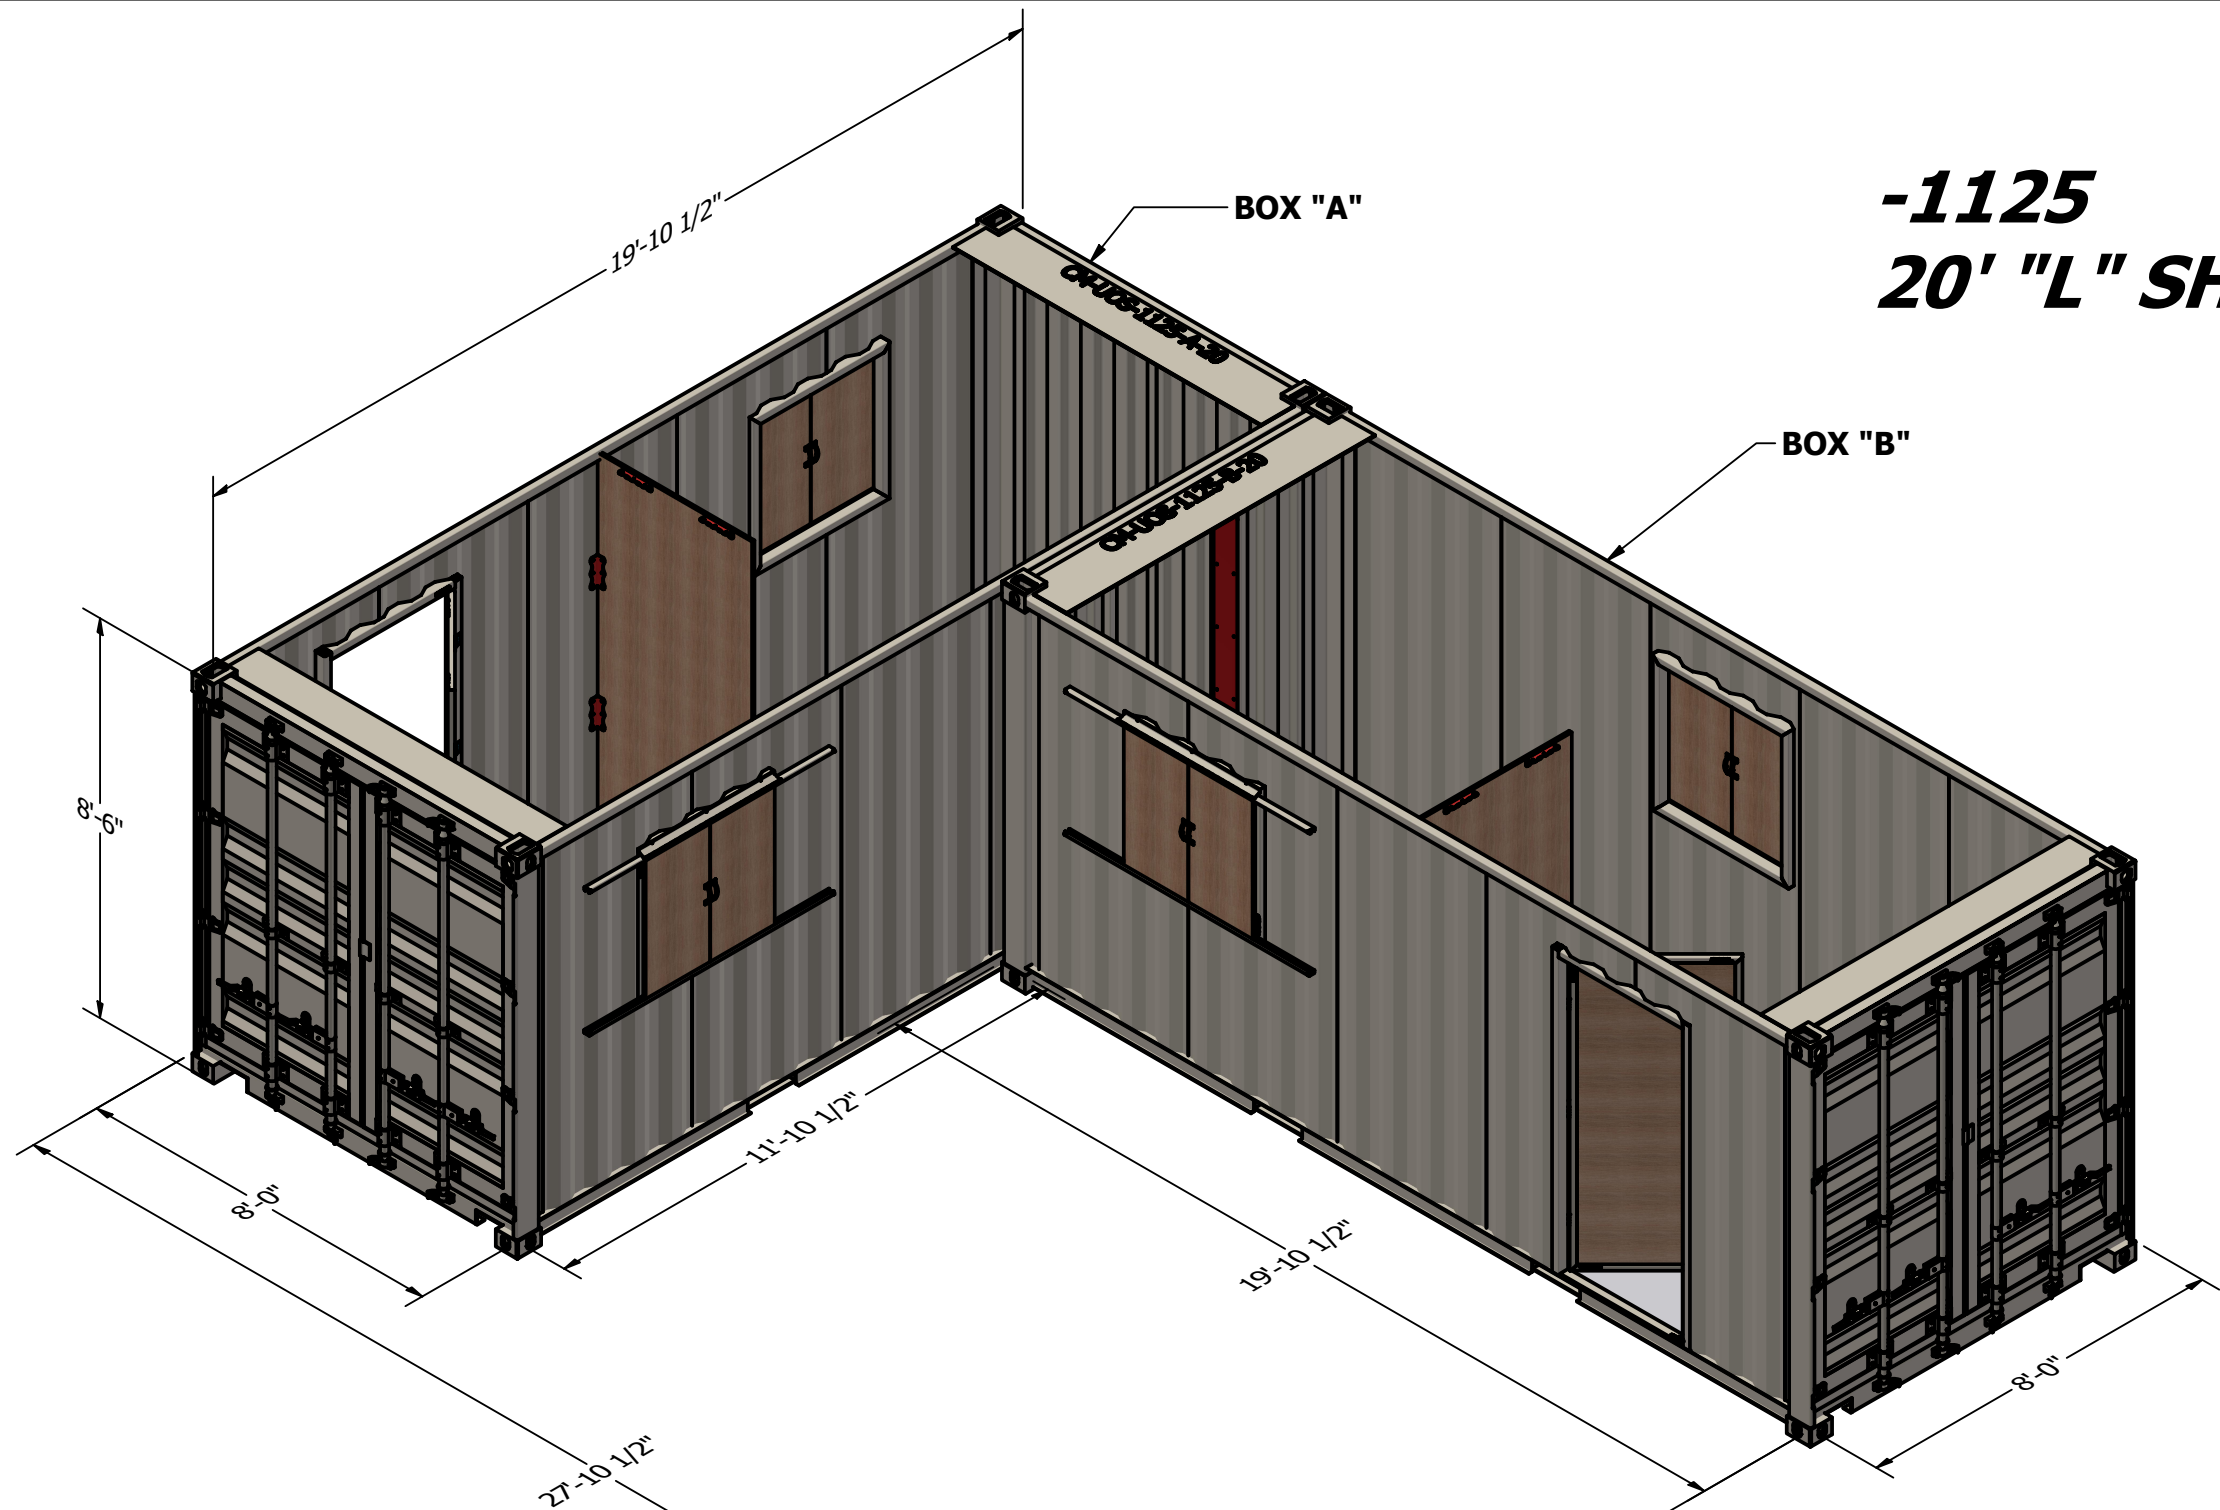SHEET 6 CUT OUT - BOX 1125 - B
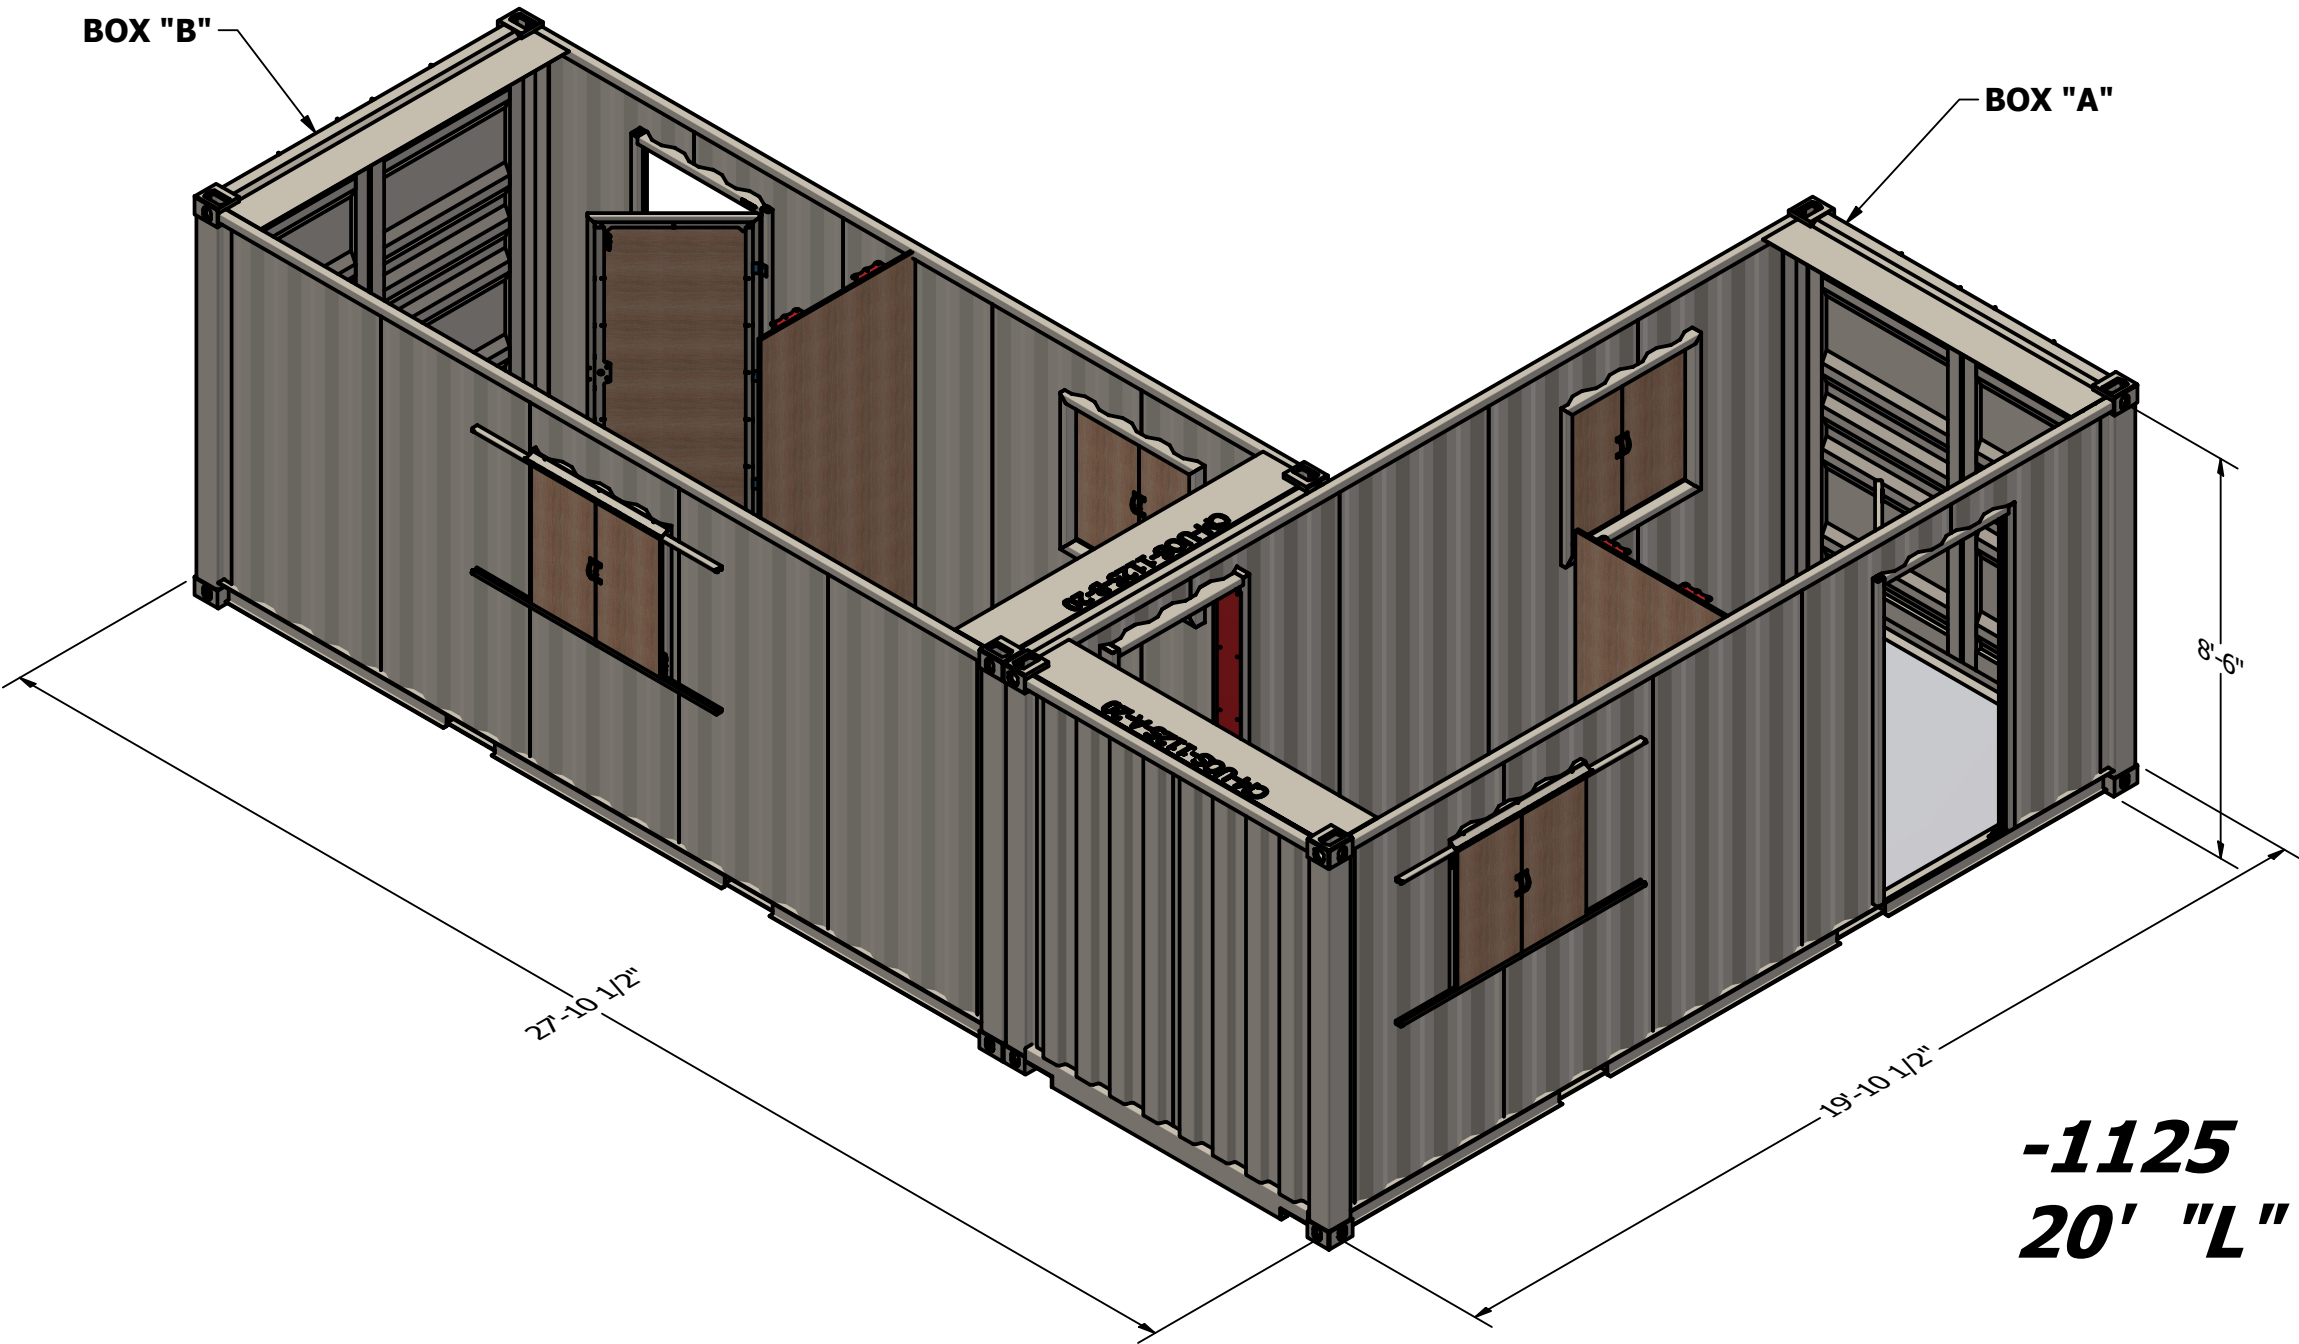
BREACH
DOOR LH

-1125
20' "L" SHAPED TRAINER

PARTS LIST			
BOX	PART NUMBER	SERIAL NUMBER	DESCRIPTION
A	-1125-A-20		20' GP CONTAINER
B	-1125-B-20		20' GP CONTAINER

Project: -1125-L SHAPE TRAINER	Date: 12-13-21
Client:	Drawn By: JAF
General Contractor:	Scale:
Job/PO Number:	Weight:
Drawing Number:	Sheet Number: 1 OF 4

-1125
20' "L" SHAPED TRAINER

BOX "A"

BOX "B"

19'-10 1/2"

8'-6"

8'-0"

11'-10 1/2"

19'-10 1/2"

27'-10 1/2"

8'-0"

Project:		Date:	
-1125 L SHAPE TRAINER		6-30-22	
Client:		Drawn By:	JM
General Contractor:		Scale:	
Job/PO Number:		Weight:	
Drawing Number:		Sheet Number:	OF

BOX "B"

BOX "A"

8'-6"

27'-10 1/2"

19'-10 1/2"

-1125
20' "L" SHAPE TRAINER

Project:		Date:	
-1125-L SHAPE TRAINER		12-13-21	
Client:		Drawn By:	JAF
General Contractor:		Scale:	
Job/PO Number:		Weight:	
Drawing Number:		Sheet Number:	4 OF 4